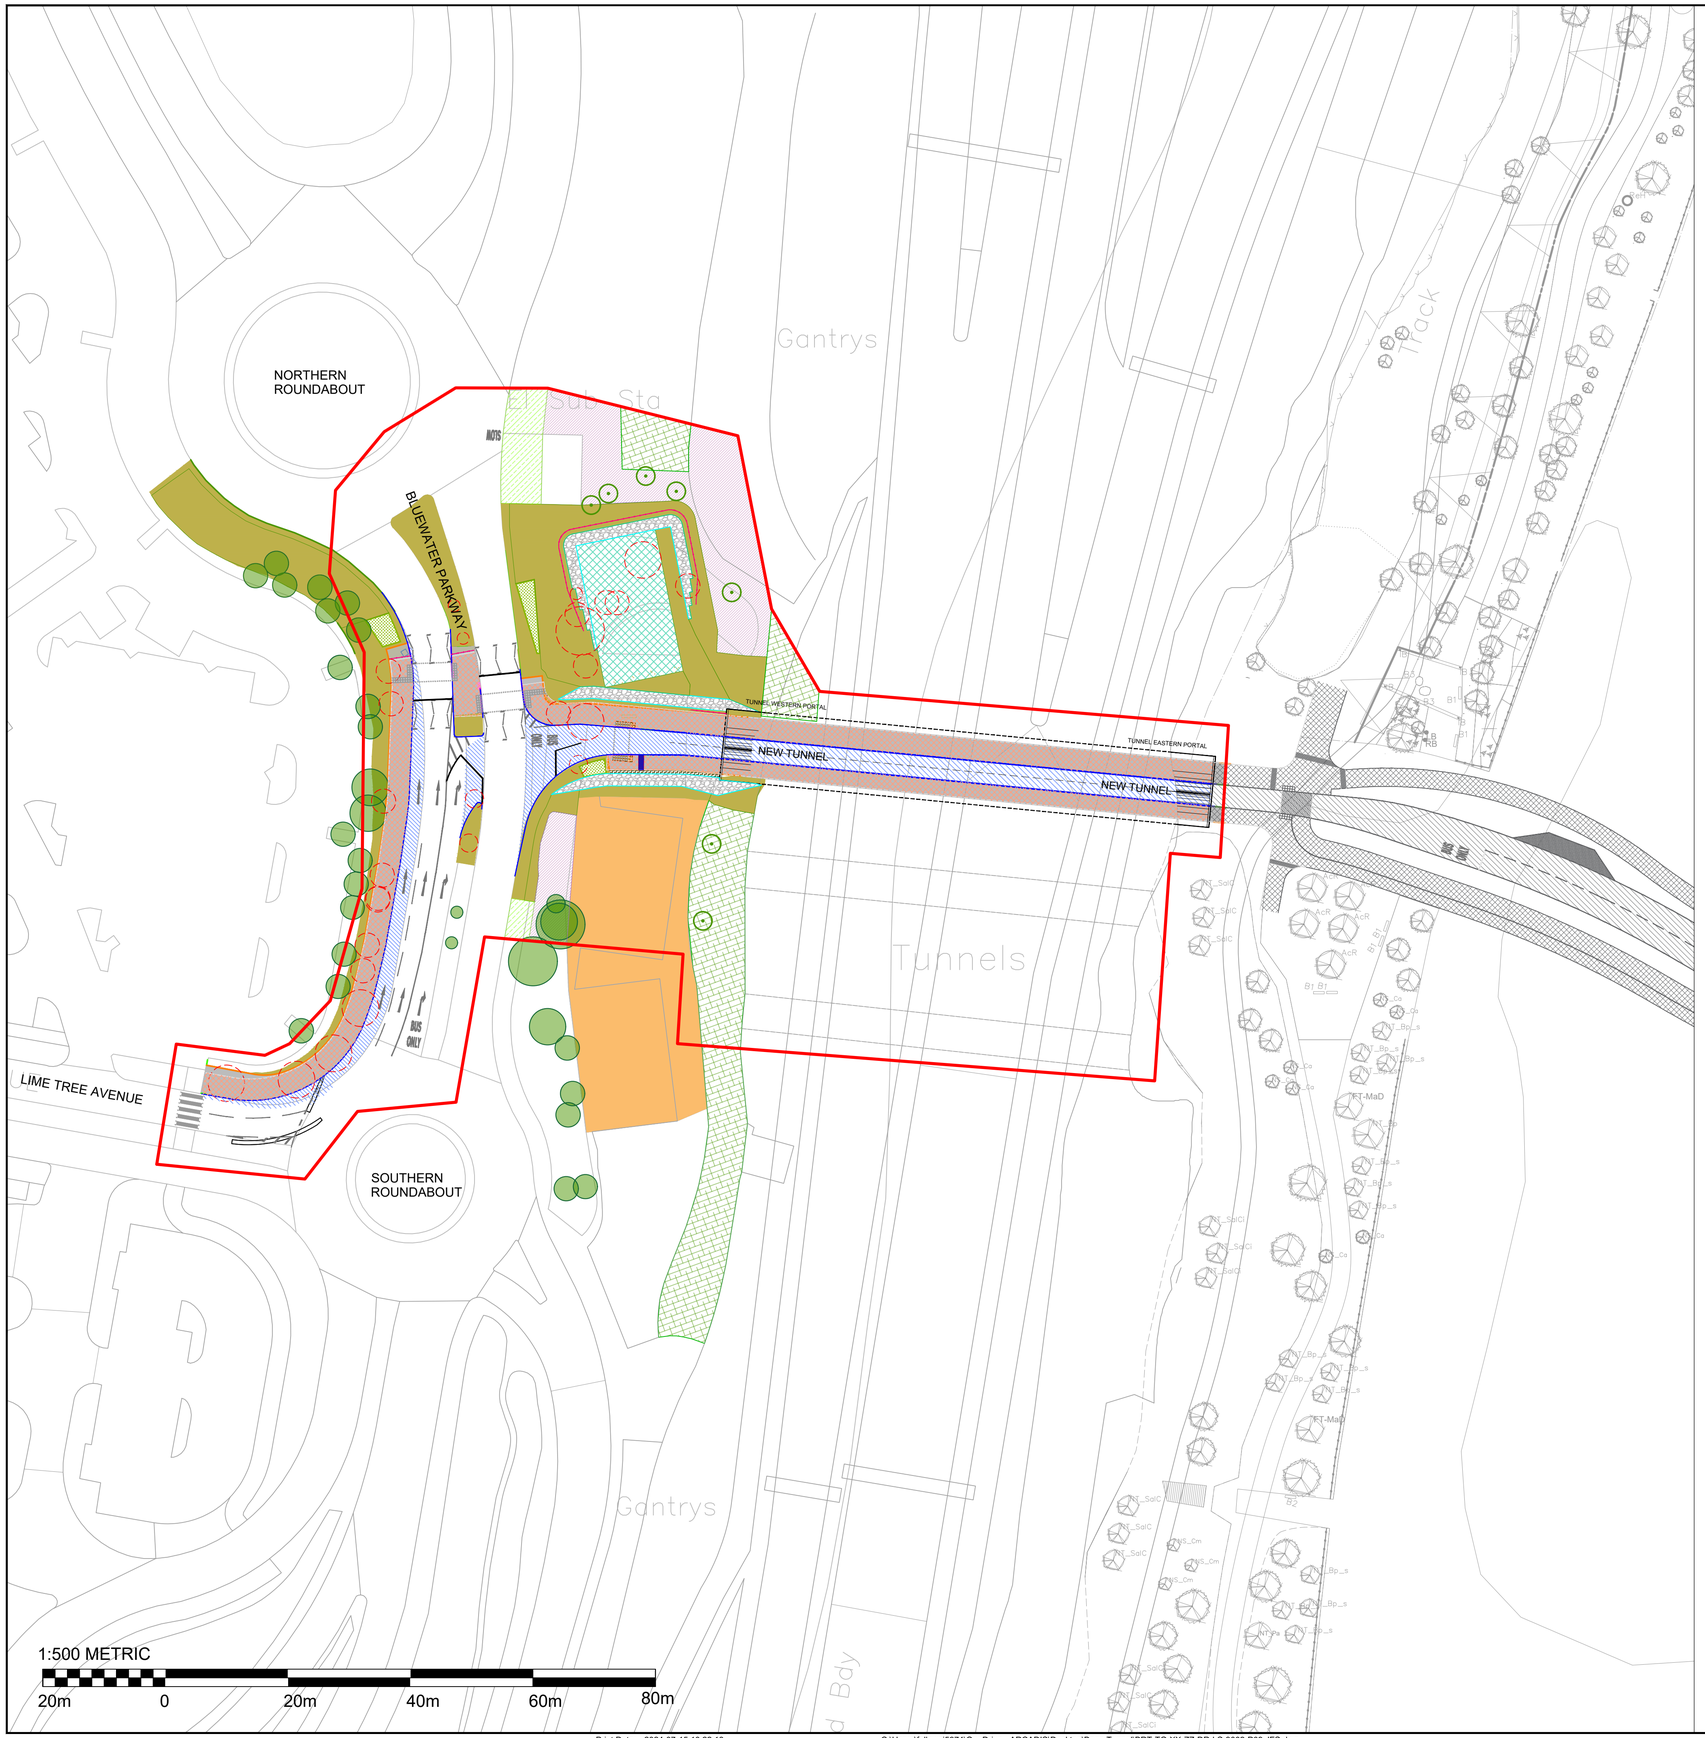

KEY

Planning Boundary

Existing Landscape

Tree (retained)
Refer to Drawing:
JG18198 Topo 3D 01-02 'Topographical Survey'

Tree (removed)
Refer to drawing:
B2350500-JAC-DRG-HA-0004-0005 'Site Clearance'

Woodland (retained)

Reed Bed (retained)

Scrub (retained)

Wildflower Grassland (retained)

Proposed Landscape

Trees
Refer to report: BRT-TG-XX-ZZ-SH-LS-300 'Written landscape Specification' for full planting specifications and schedules

Ornamental Shrub Planting
Refer to report: BRT-TG-XX-ZZ-SH-LS-300 'Written landscape Specification' for full planting specifications and schedules

Seeding Areas (Various mix)
Refer to drawing:

Reed Bed

Proposed Hardscape

Proposed Kerb

Proposed Pedestrian Fence

Proposed Tactile Paving

Proposed Cycleway / Footway

Proposed Carriageway Pavement

Hard Landscaping

Gabion Wall

SAFETY, HEALTH AND ENVIRONMENTAL INFORMATION

In addition to the hazards/risks normally associated with the types of work detailed on this drawing, note the following :

CONSTRUCTION

A000 - Identify and locate existing services. All buried services to be isolated / protected prior to start of works. Ensure adequate separation of construction activities and adjacent live carriageways.
Implement safety measures when working in excavations, confined spaces and traffic areas.
Implement appropriate safety measures when working around and over bodies of water and reed beds.
Implement measures to protect all wildlife encountered, especially protected species.

MAINTENANCE / CLEANING

- As above

DECOMMISSIONING / DEMOLITION

- As above

It is assumed that all works will be carried out by a competent contractor working, where appropriate, to an approved method statement

Rev	Date	Description	Prod.	Chk.	Rev.	App.
P01	12.07.24	Planning application submission	JFS	BP	CJ	LK

Kent County Council

Project:
Fastrack Full Network
Bean Road Tunnel

Site
Bluewater
Greenhithe
Kent
DA99ST

Client
Kent County Council

ARCADIS

Registered office:
80 Fenchurch Street
London
EC3M 4BY

Coordinating office:
80 Fenchurch Street
London
EC3M 4BY
Tel: 44 (0)20 7812 2000

www.arcadis.com
© Copyright reserved

Drawing Title:
PROPOSED LANDSCAPE SITE PLAN

DO NOT SCALE

Scale: 1:500 @A1

Suitability Description:
PLANNING APPLICATION

Drawing Number: BRT-TG-XX-ZZ-DR-LS-3006

Revision: P01

Print Date: 2024-07-15 10:22:18

C:\Users\fellowsj5374\OneDrive - ARCADIS\Desktop\Bean Tunnel\BRT-TG-XX-ZZ-DR-LS-3002-P03 JFS.dwg